# PLANT SCHEDULE

| KEY | QUAN. | BOTANICAL NAME | COMMON NAME | SIZE | COND. | LIGHT |
|---|---|---|---|---|---|---|
| | | ORNAMENTAL TREES | | | | |
| CCF | 4 | CERCIS CANADENSIS 'FOREST PANSY' | FOREST PANSY REDBUD | 6'-7' | B&B | ◯◒ |
| CF | 1 | CORNUS FLORIDA | DOGWOOD | 6'-7' | B&B | ◯◒ |
| LIN | 1 | LAGERSTROEMIA INDICA 'NATCHEZ' | NATCHEZ CRAPE MYRTLE | 6'-7' | B&B | ◯◒ |
| | | EVERGREEN TREES | | | | |
| CAH | 2 | CEDRUS ATLANTICA 'HORSTMANN' | HORSTMANN BLUE ATLAS CEDAR | 5'-6' | B&B | ◯◒ |
| CL | 1 | CUPRESSOCYPARIS LEYLANDII | LEYLAND CYPRESS | 6'-7' | B&B | ◯◒ |
| CJ | 2 | CRYPTOMERIA JAPONICA 'YOSHINO' | YOSHINO JAPANESE CEDAR | 6'-7' | B&B | ◯◒ |
| IP | 1 | ILEX 'OAKLEAF' | OAKLEAF RED HOLLY | 6'-7' | B&B | ◯● |
| TC | 1 | TSUGA CANADENSIS | CANADIAN HEMLOCK | 5'-6' | B&B | ◯● |
| | | SHRUBS | | | | |
| AZD | 9 | AZALEA 'DELAWARE VALLEY WHITE' | DELAWARE VALLEY WHITE AZALEA | #3 | CONT. | ◯◒ |
| BT | 10 | BERBERIS THUNBERGII ATROPURPUREA 'CRIMSON PYGMY' | CRIMSON PYGMY BARBERRY | #3 | CONT. | ◯◒ |
| BTR | 11 | BERBERIS THUNBERGII ATROPURPUREA 'ROSE GLOW' | ROSE GLOW BARBERRY | #3 | CONT. | ◯◒ |
| BS | 24 | BUXUS SEMPERVIRENS | AMERICAN BOXWOOD | #7 | CONT. | ◯◒ |
| BSF | 4 | BUXUS SEMPERVIRENS 'FASTIGIATA' | FASTIGIATA BOXWOOD | #7 | CONT. | ◯◒ |
| HMN | 3 | HYDRANGEA MACROPHYLLA 'NIKKO BLUE' | NIKKO BLUE HYDRANGEA | #3 | CONT. | ◯◒ |
| HMP | 11 | HYDRANGEA PANICULATA 'LIMELIGHT' | LIMELIGHT HYDRANGEA | #3 | CONT. | ◯◒ |
| MA | 6 | MAHONIA AQUIFOLIUM | OREGON GRAPEHOLLY | #5 | CONT. | ◒● |
| NDG | 17 | NANDINA DOMESTICA 'GULFSTREAM' | GULFSTREAM NANDINA | #3 | CONT. | ◯● |
| PJRM | 6 | PIERIS JAPONICA 'RED MILL' | RED MILL PIERIS | #3 | CONT. | ◯◒ |
| PLO | 10 | PRUNUS LAUROCERASUS 'OTTO LUYKEN' | OTTO LUYKEN | #7 | CONT. | ◯● |
| PLS | 8 | PRUNUS LAUROCERASUS 'SCHIPKAENENSIS' | SKIP LAUREL | #7 | CONT. | ◯● |
| RHY | 9 | RHODODENDRON 'YAKU PRINCESS' | YAKU PRINCESS RHODODENDRON | #3 | CONT. | ◒ |
| RK | 54 | ROSA 'KNOCKOUT' | KNOCKOUT ROSE | #3 | CONT. | ◯◒ |
| SJLM | 20 | SPIREA JAPONICA 'LIME MOUND' | LIME MOUND SPIREA | #3 | CONT. | ◯◒ |
| VPS | 9 | VIBURNUM PLICATUM 'SHASTA' | SHASTA DOUBLEFILE VIBURNUM | #3 | CONT. | ◯● |
| | | PERENNIALS | | | | |
| AB | 12 | AGASTACHE 'BLUE FORTUNE' | BLUE FORTUNE HYSSOP | #1 | CONT. | ◯◒ |
| AD | 42 | ASTILBE JAPONICA 'DEUTSCHLAND' | DEUTSCHLAND PLUME FLOWER | #1 | CONT. | ◒ |
| AR | 33 | ASTILBE JAPONICA 'RHINELAND' | 'RHINELAND' PLUME FLOWER | #1 | CONT. | ◒ |
| EPM | 39 | ECHINACEA PURPUREA 'MAGNUS' | MAGNUS CONEFLOWER | #1 | CONT. | ◯◒ |
| EPW | 12 | ECHINACEA PURPUREA 'WHITE SWAN' | WHITE SWAN CONEFLOWER | #1 | CONT. | ◯◒ |
| H | 21 | HOSTA 'PATRIOT' | 'PATRIOT' PLANTAIN LILY | #1 | CONT. | ◒● |
| HS | 15 | HEMEROCALLIS 'STELLA D ORO' | 'STELLA D ORO' DAYLILY | #1 | CONT. | ◯◒ |
| LB | 30 | LEUCANTHEMUM 'BECKY' | BECKY SHASTA DAISY | #1 | CONT. | ◯◒ |
| MS | 9 | MATTEUCCIA STRUTHIOPTERIS | OSTRICH FERN | #1 | CONT. | ◒● |
| N | 9 | NEPETA | CATMINT | #1 | CONT. | ◯ |
| PA | 13 | PERVOSKIA ATRIPLICIFLORIA | RUSSIAN SAGE | #1 | CONT. | ◯ |
| R | 15 | RUDBECKIA 'GOLDSTURM' | 'GOLDSTURM' BLACK EYED SUSAN | #1 | CONT. | ◯◒ |
| | | ORNAMENTAL GRASSES | | | | |
| MSA | 33 | MISCANTHUS SINESIS 'ADAGIO' | ADAGIO SILVER GRASS | #1 | CONT. | ◯ |
| PAH | 20 | PENNISETUM ALOPECUROIDES 'HAMELN' | DWARF FOUNTAIN GRASS | #1 | CONT. | ◯ |
| PV | 15 | PANNICUM VIRGATUM 'NORTHWIND' | NORTHWIND SWITCH GRASS | #1 | CONT. | ◯ |
| | | GROUNDCOVER | | | | |
| LMB | 111 | LIRIOPE MUSCARI 'BIG BLUE' | BIG BLUE LIRIOPE | 4" | QTS. | ◒● |

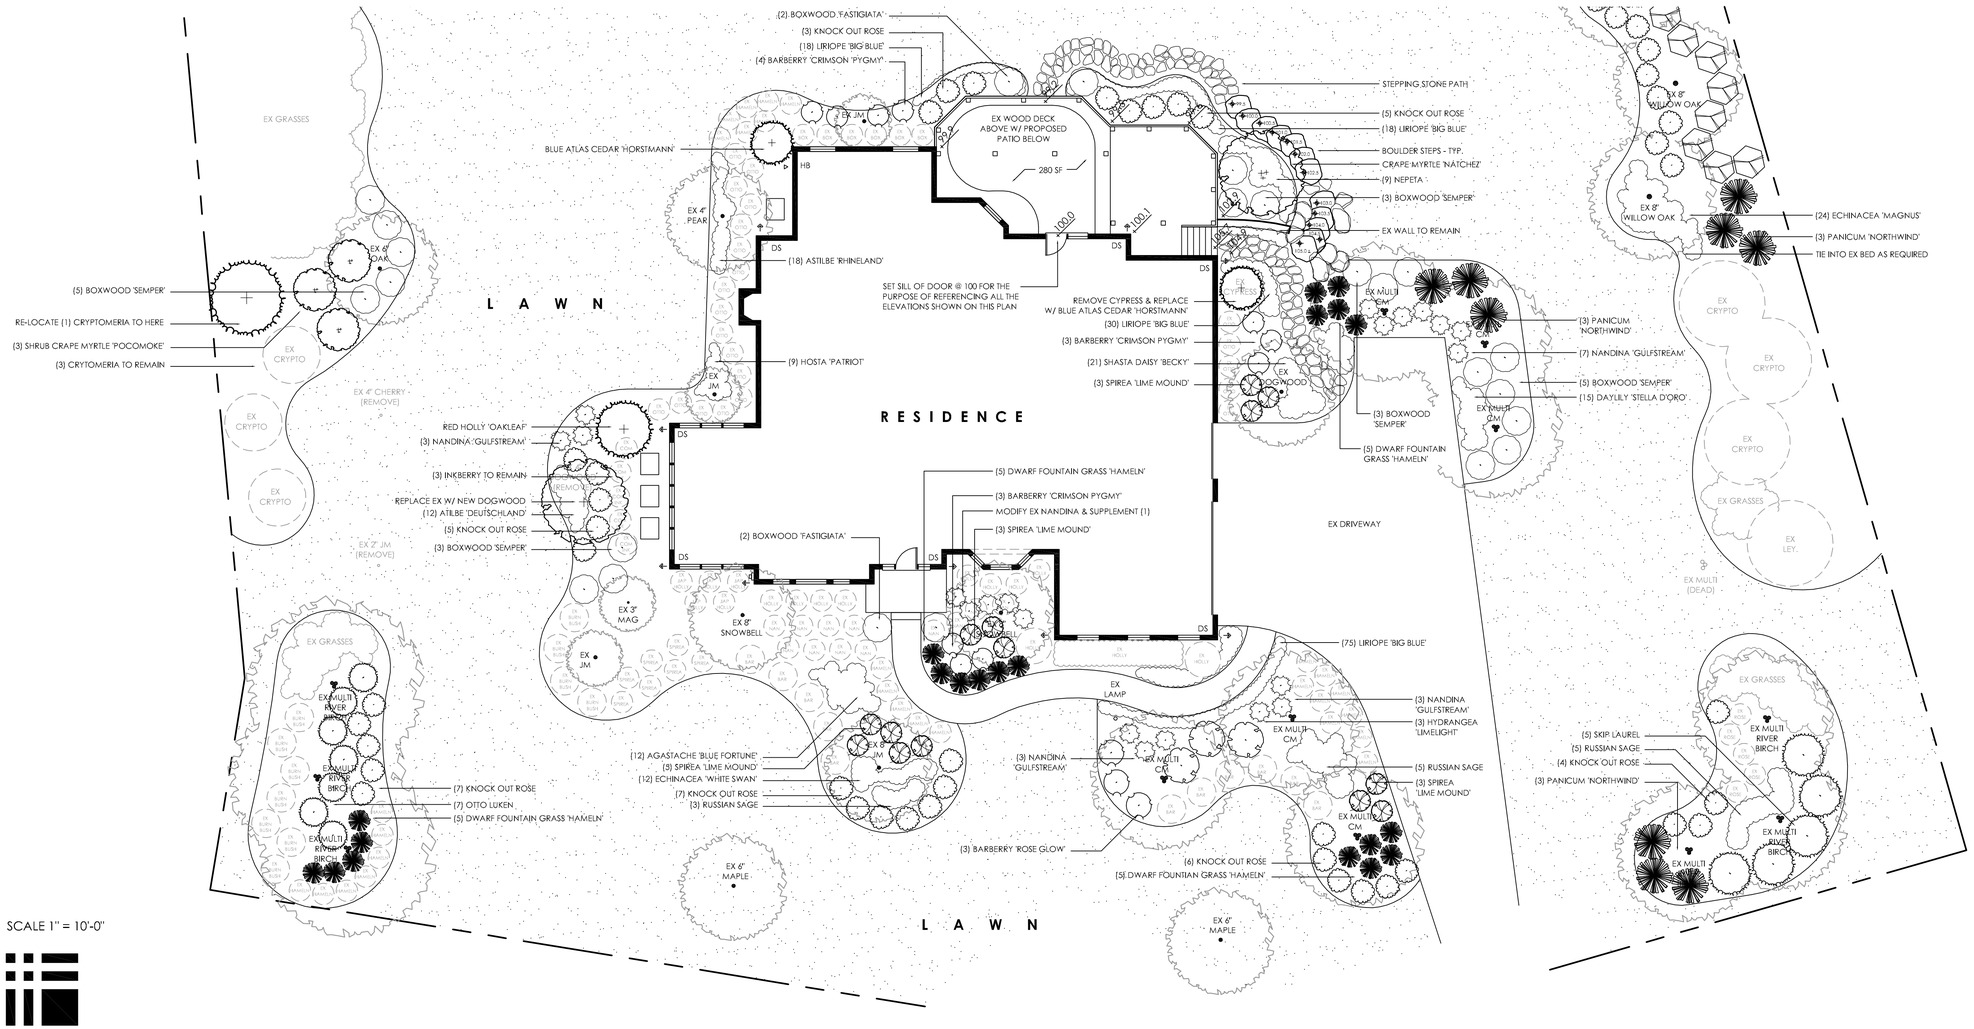


SCALE 1" = 10'-0"

SEPTEMBER 24, 2012

## Front Yard Layout


CREATIVE DESIGN LANDSCAPES

10962 SOUTHCOATE VILLAGE DRIVE BEALETON,VA 22712

PH. 540 439-1178 FAX 540 301-1393

WWW.CREATIVEDESIGNLANDSCAPES.COM